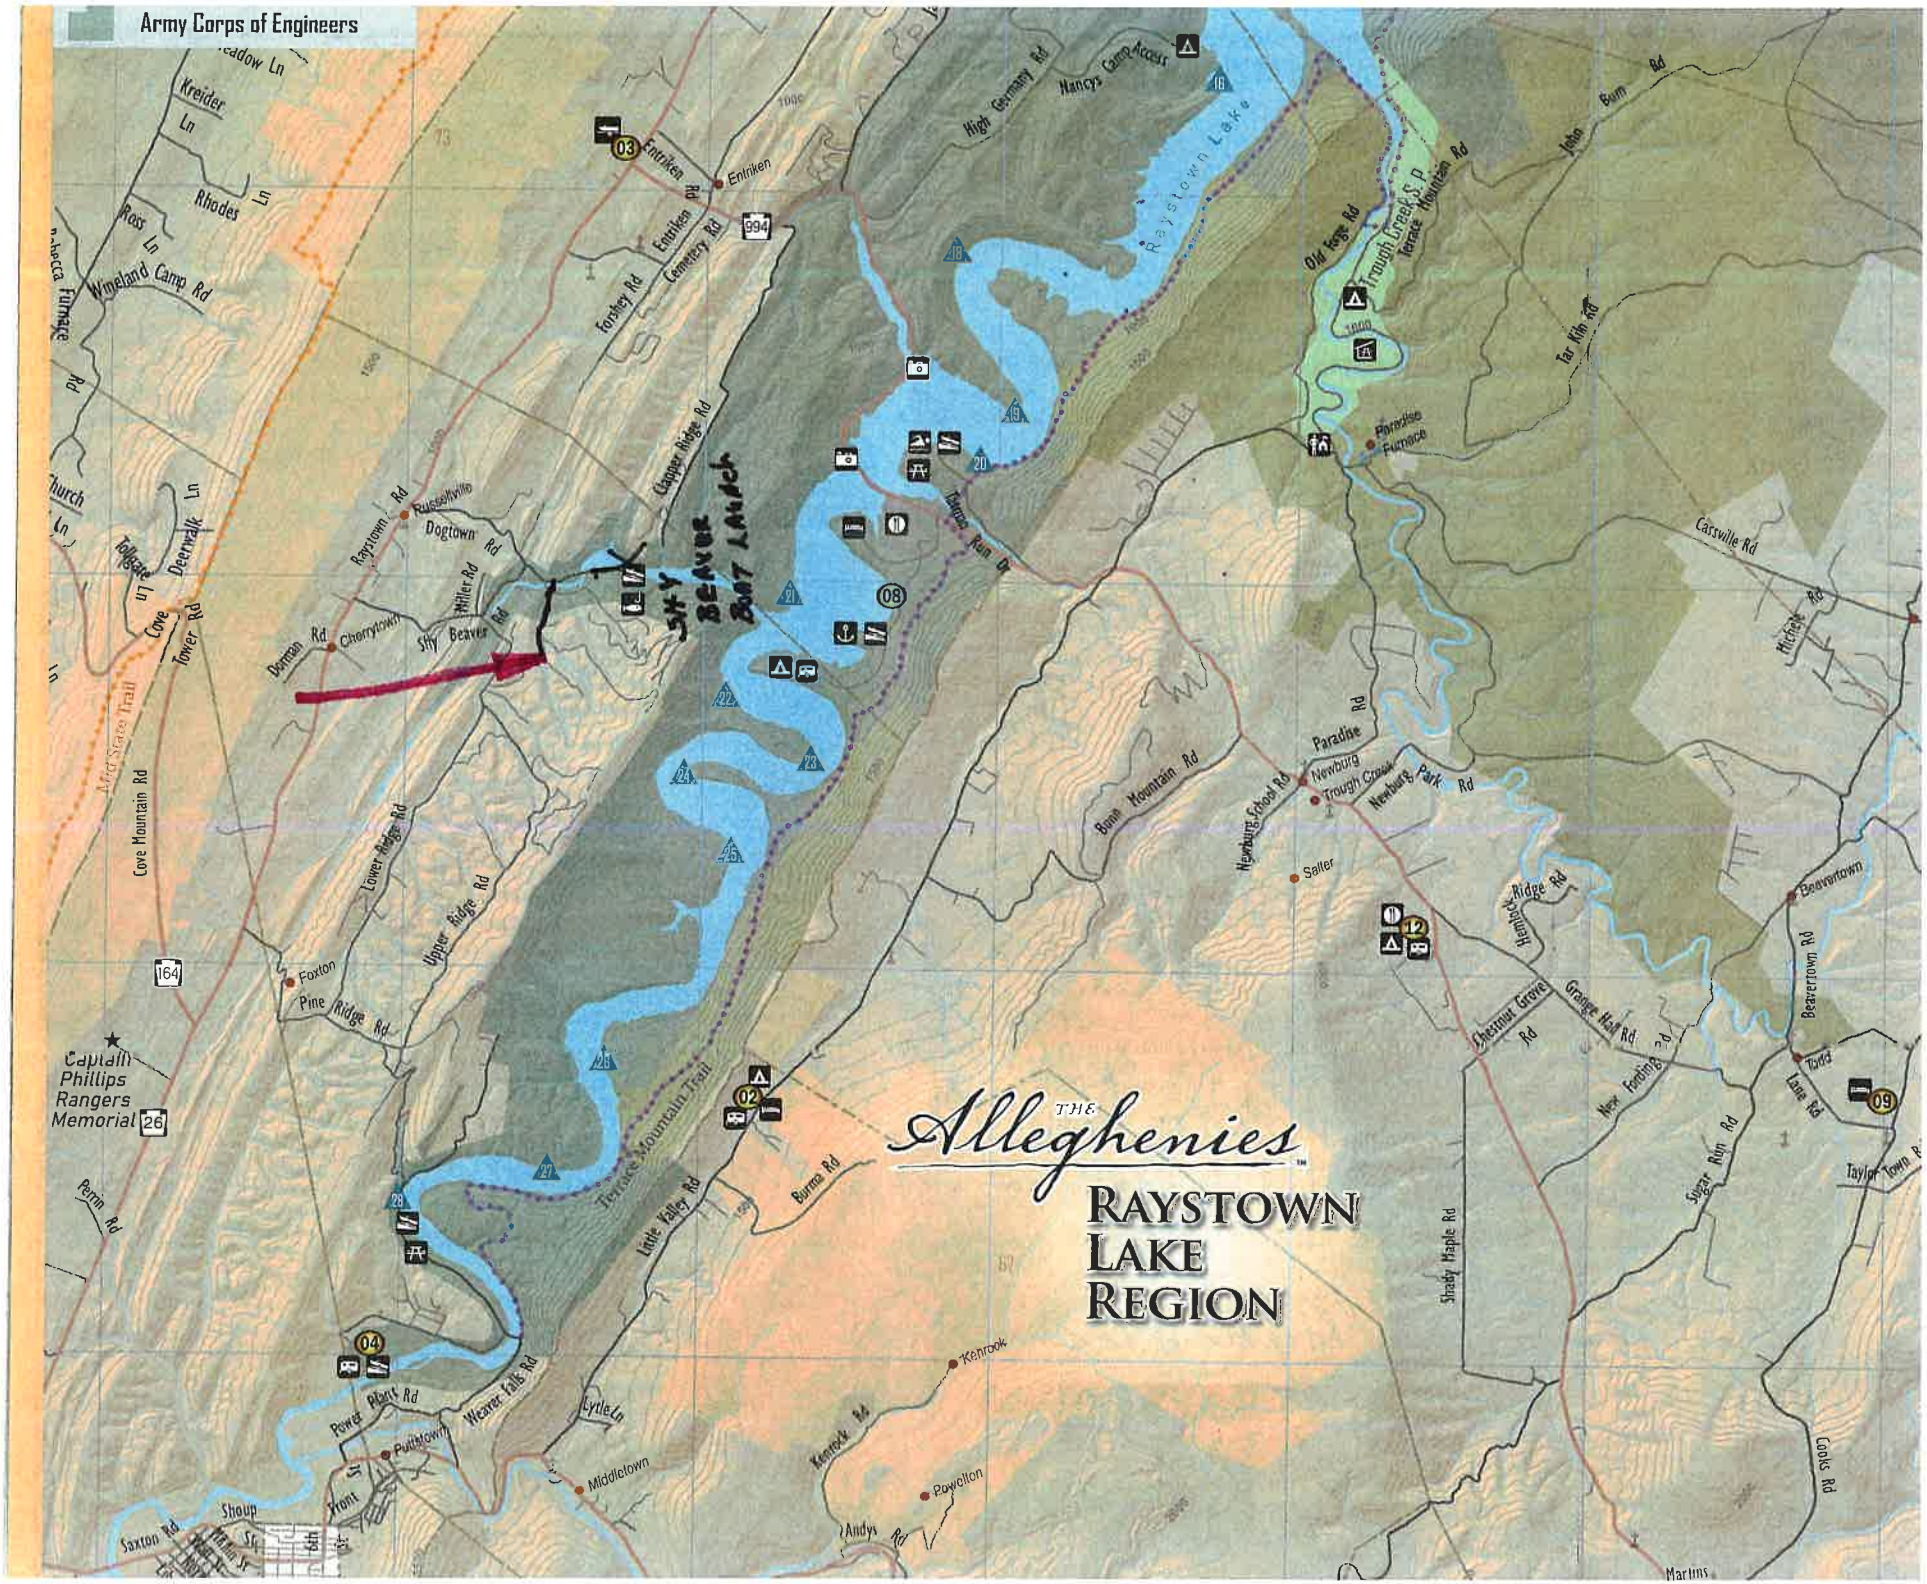
Army Corps of Engineers
Raystown Lake
Entriken
Rhodes Ln
Ross Ln
Wineland Camp Rd
Rebecca Furnace Rd
Kreider Ln
Meadow Ln
Church Ln
Tollgate Ln
Deerwalk Ln
Cove Tower Rd
Cove Mountain Rd
Mid State Trail
Raystown Rd
Dogtown Rd
Russellville
Denman Rd
Cherrytown
Miller Rd
Shy Beaver Rd
Clapper Ridge Rd
Forney Rd
Entriken Cemetery Rd
994
High Germany Rd
Nancys Camp Access
Terrace Run Dr
Lower Ridge Rd
Upper Ridge Rd
Foxton
Pine Ridge Rd
164
Captain Phillips Rangers Memorial
26
Perrin Rd
Terrace Mountain Trail
Little Valley Rd
Burma Rd
Power Plant Rd
Weaver Falls Rd
Cyrle Ln
Pattytown
Middletown
Kenrook
Kenrook Rd
Powelton
Andys Rd
Saxton Rd
Shoup St
Front St
6th St
Old Forge Rd
Trough Creek S.P.
Terrace Mountain Rd
Tar Kiln Rd
Paradise Furnace
Carsville Rd
Paradise Rd
Newburg
Trough Creek
Newburg School Rd
Newburg Park Rd
Burma Mountain Rd
Saller
Hemlock Ridge Rd
Beavertown
Beavertown Rd
Chestnut Grove Rd
Grange Hall Rd
New Fording Rd
Todd Lane Rd
Sugar Run Rd
Taylor Town Rd
Shady Maple Rd
Corbis Rd
Martins
Hitchins Rd
John Barn Rd
THE Alleghenies
RAYSTOWN LAKE REGION

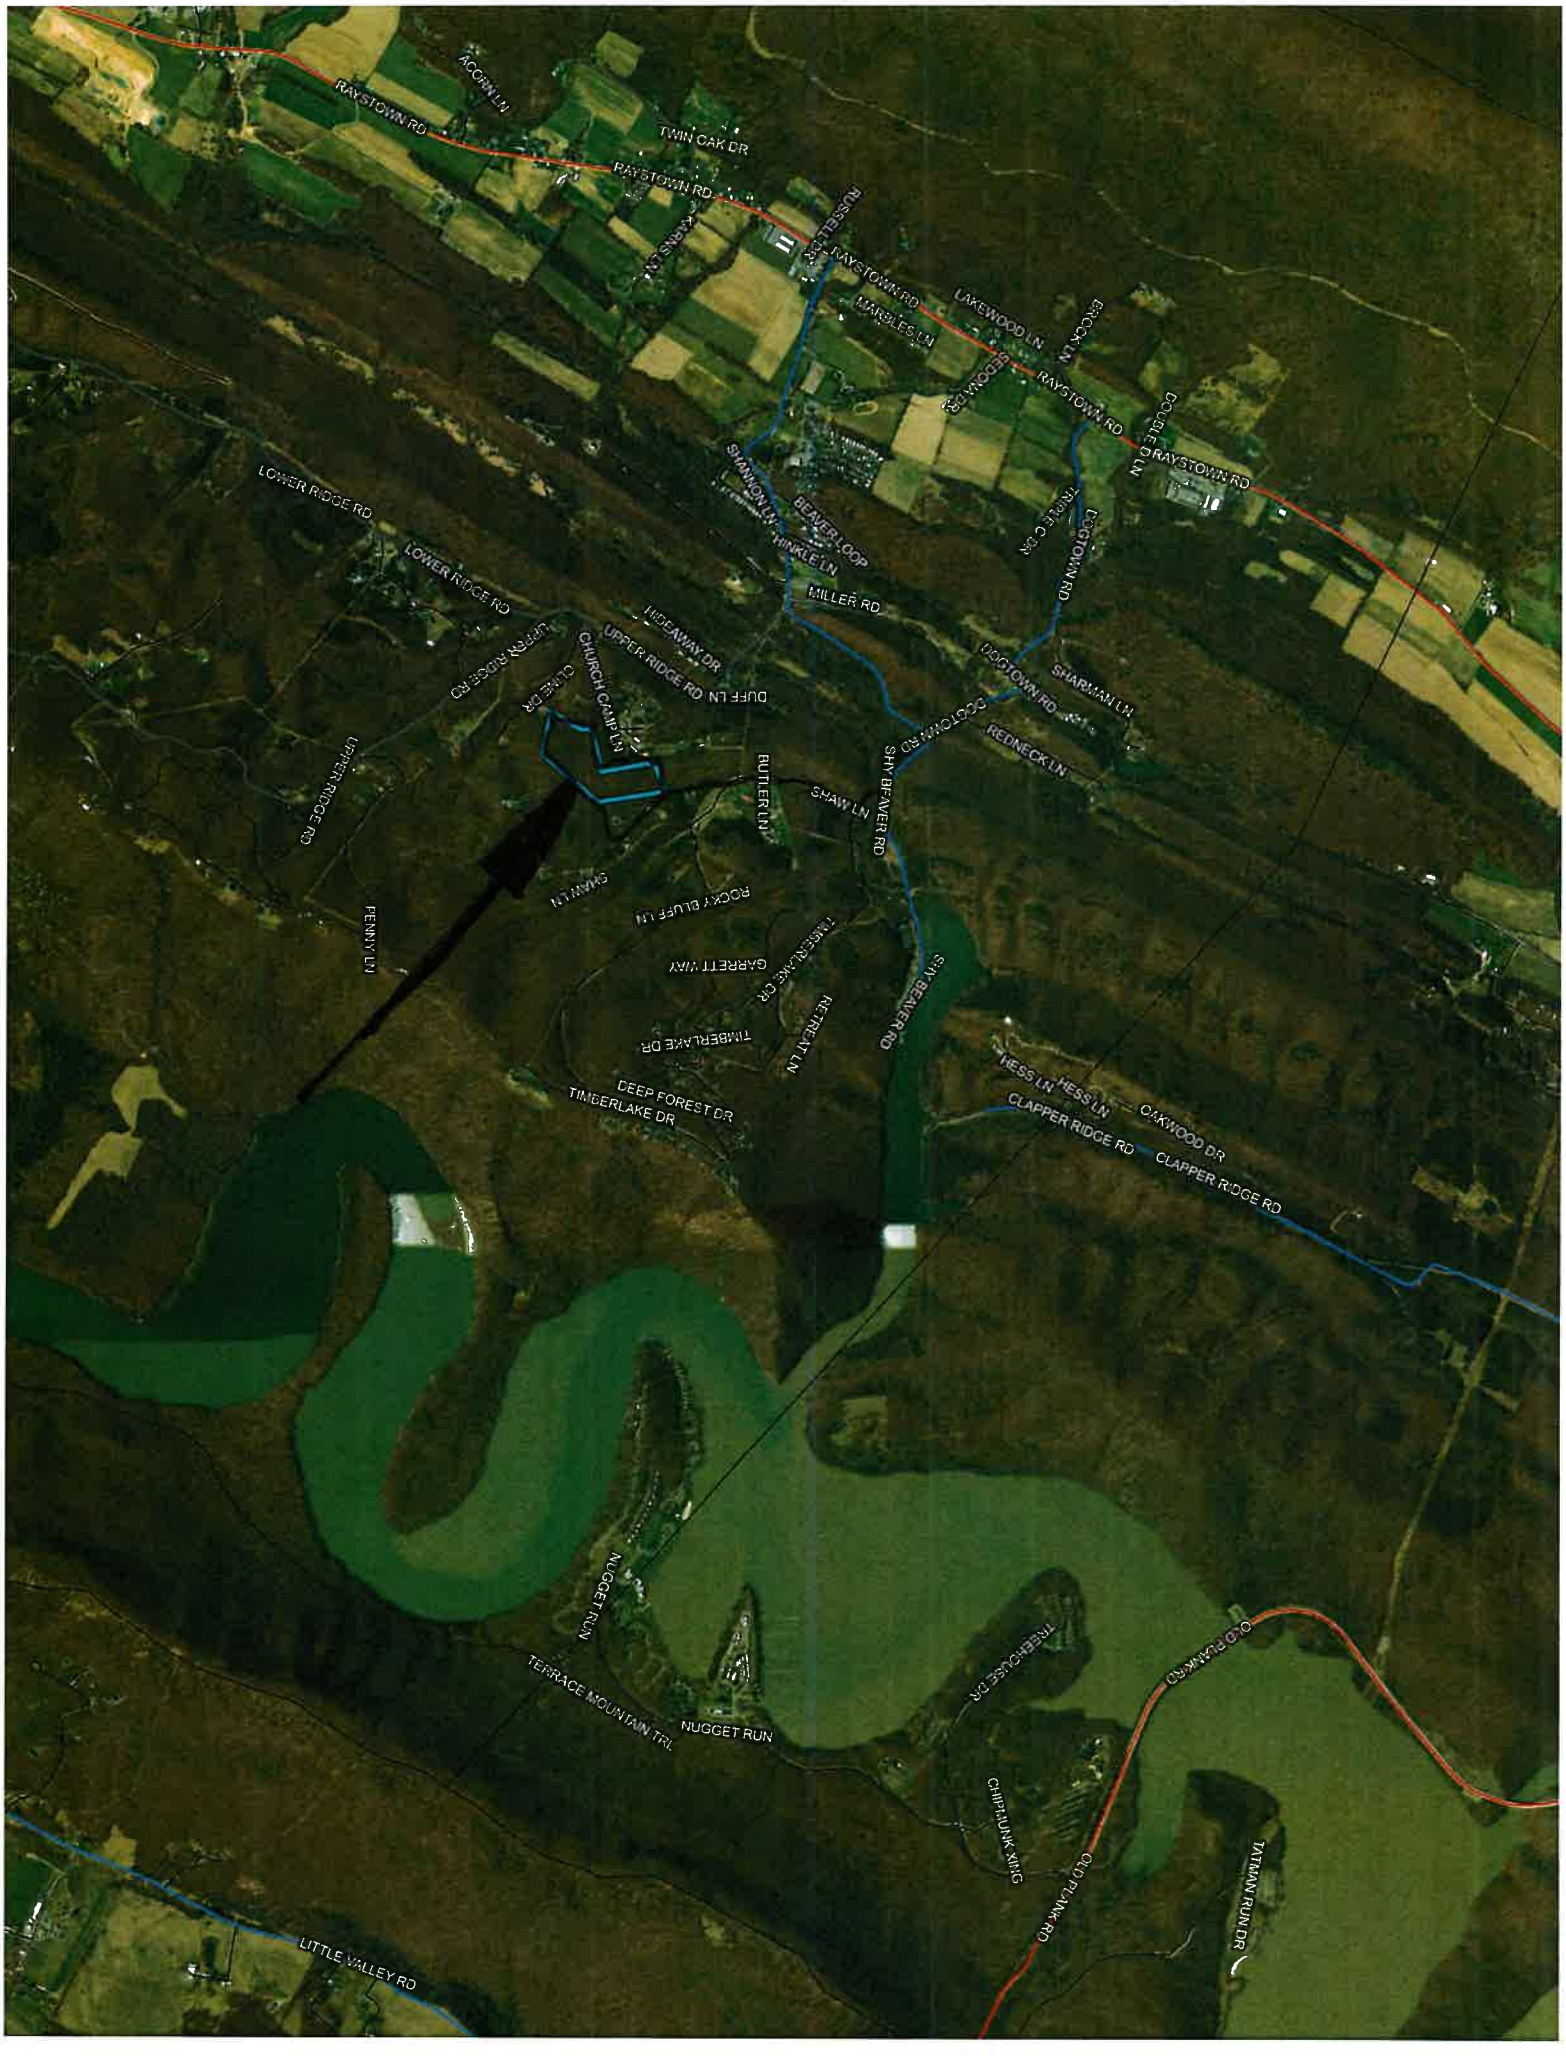
RAYSTOWN RD
ACORN LN
TWIN OAK DR
KARNS LN
RUSSELL DR
MARBLES LN
LAKEWOOD LN
BROOK LN
REDOAK DR
DOGLEG LN
LOWER RIDGE RD
SHANNON LN
BEAVER LOOP
HINKLE LN
TUNNEL CIR
DOGTOWN RD
MILLER RD
HIDEAWAY DR
UPPER RIDGE RD
CHURCH CAMP LN
DUFF LN
SHARMAN LN
REDNECK LN
SHY BEAVER RD
BUTLER LN
SHAW LN
SHAW LN
ROCKY BLUFF LN
GARRETT WAY
TIMBERLAKE CIR
RETREAT LN
TIMBERLAKE DR
DEEP FOREST DR
TIMBERLAKE DR
HESS LN
OAKWOOD DR
CLAPPER RIDGE RD
NUGGET RUN
TERRACE MOUNTAIN TRL
NUGGET RUN
TIMBERHOUSE DR
OLD PLANK RD
CHIPMUNK XING
OLD PLANK RD
TATMAN RUN DR
LITTLE VALLEY RD

SEDONA DR
REDNECK LN
DOG DOWN RD
SHY BEAVER RD
TIMBERLAKE DR
DRIFTWOOD LN
SHAW LN
UPPER RIDGE RD
16-01-24
16-01-25
16-01-25.1
16-01-26
16-01-27
16-02-01
16-01-32.11
16-01-32.7
16-01-32.1
16-03-04
16-03-04.1
16-03-04.3
16-03-05
16-03-05.3
16-03-05.4
16-03-05.5
16-03-05.6
16-03-06
16-03-06.1
16-03-06.2
16-03-06.3
16-03-06.4
16-03-06.8
16-03-06.9
16-03-06.10
16-03-06.11
16-03-11
16-03-12
16-03-12.1
16-03-23.1
16-03-23.3
16-03-23.4
16-03-23.5
16-03-23.6
16-03-23.7
16-03-23.8
16-03-23.9
16-03-23.10
16-03-23.12
16-03-23.13
16-03-23.14
16-03-23.15
16-03-36.1
16-03-36.2
16-03-36.3
16-03-36.4
16-03-36.5
16-03-48
16-03-50
16-03-50.14
16-03-50.17
16-04-01
16-04-01.1
16-04-01.2
16-04-01.3
16-04-01.5
16-04-01.9
16-04-01.11
16-04-01.13
16-04-01.14
16-04-01.15
16-04-01.16
16-04-01.18
16-04-01.21
16-04-01.25
16-04-01.26
16-04-01.27
16-04-01.28
16-04-01.29
16-04-01.30
16-04-01.33
16-04-01.36
16-04-01.42
16-04-01.43
16-04-01.44
16-04-01.46
16-04-01.50
16-04-01.51
16-04-01.58
16-04-01.59
16-04-01.62
16-04-01.65
16-04-01.67
16-04-01.68
16-04-01.74
16-04-01.75
16-04-01.76
16-04-01.77
16-04-01.78
16-04-01.79
16-04-01.80
16-04-01.83
16-04-01.84
16-04-05
16-04-05.1
16-04-05.2
16-04-05.3
16-04-05.4
16-04-53.1
16-04-53.2
16-04-53.3
16-04-53.4
16-04-53.6
16-04-53.7
16-04-56.6
16-06-01

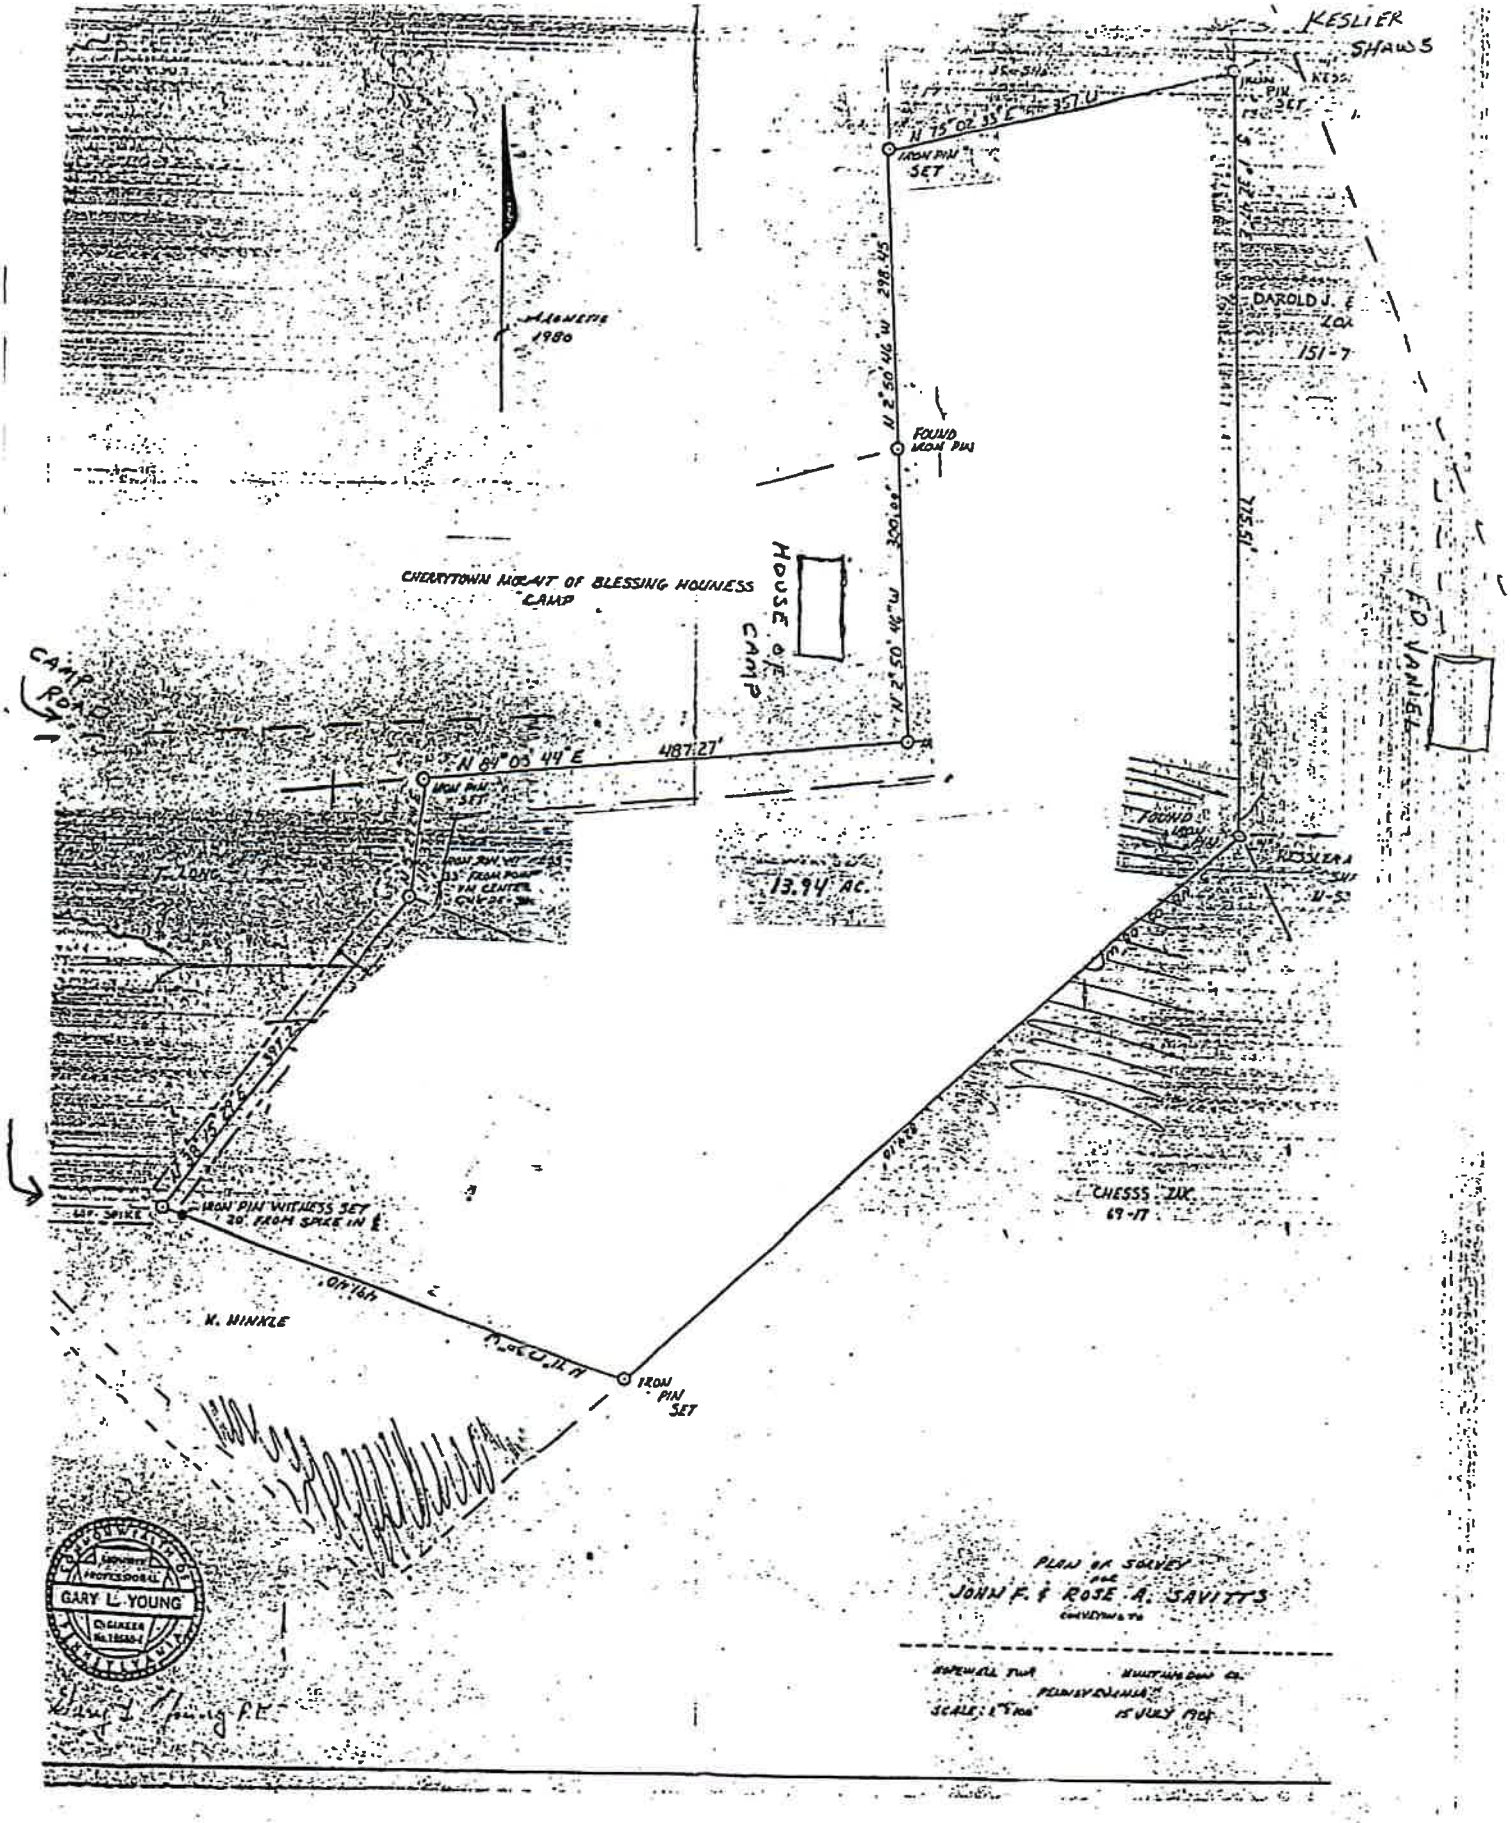
KESLIER
SHAWS
IRON PIN SET
N 75° 02' 33" E 351.0'
IRON PIN SET
MAGNETIC 1980
DAROLD J. &
151-7
N 2° 50' 46" W 298.35'
FOUND IRON PIN
300.00'
N 2° 50' 46" W
CHERRYTOWN MOUNT OF BLESSING HOLINESS CAMP
HOUSE OF CAMP
CAMP ROAD
N 84° 03' 44" E 487.27'
IRON PIN SET
IRON PIN WITNESS SET 33' FROM POINT IN CENTER OF CAMP ROAD
13.94 AC.
FOUND IRON PIN
ROSSLER
397.2'
S 38° 13' 26" E
IRON PIN WITNESS SET 30' FROM SPIKE IN E
SPIKE
N 84° 46' W
N. WINKLE
IRON PIN SET
CHESS ZIK
69-17
ED DANIELS
GARY L. YOUNG
PLAN OF SURVEY
FOR
JOHN F. & ROSE A. SAVITTS
SCALE: 1" = 100'
15 JULY 1981

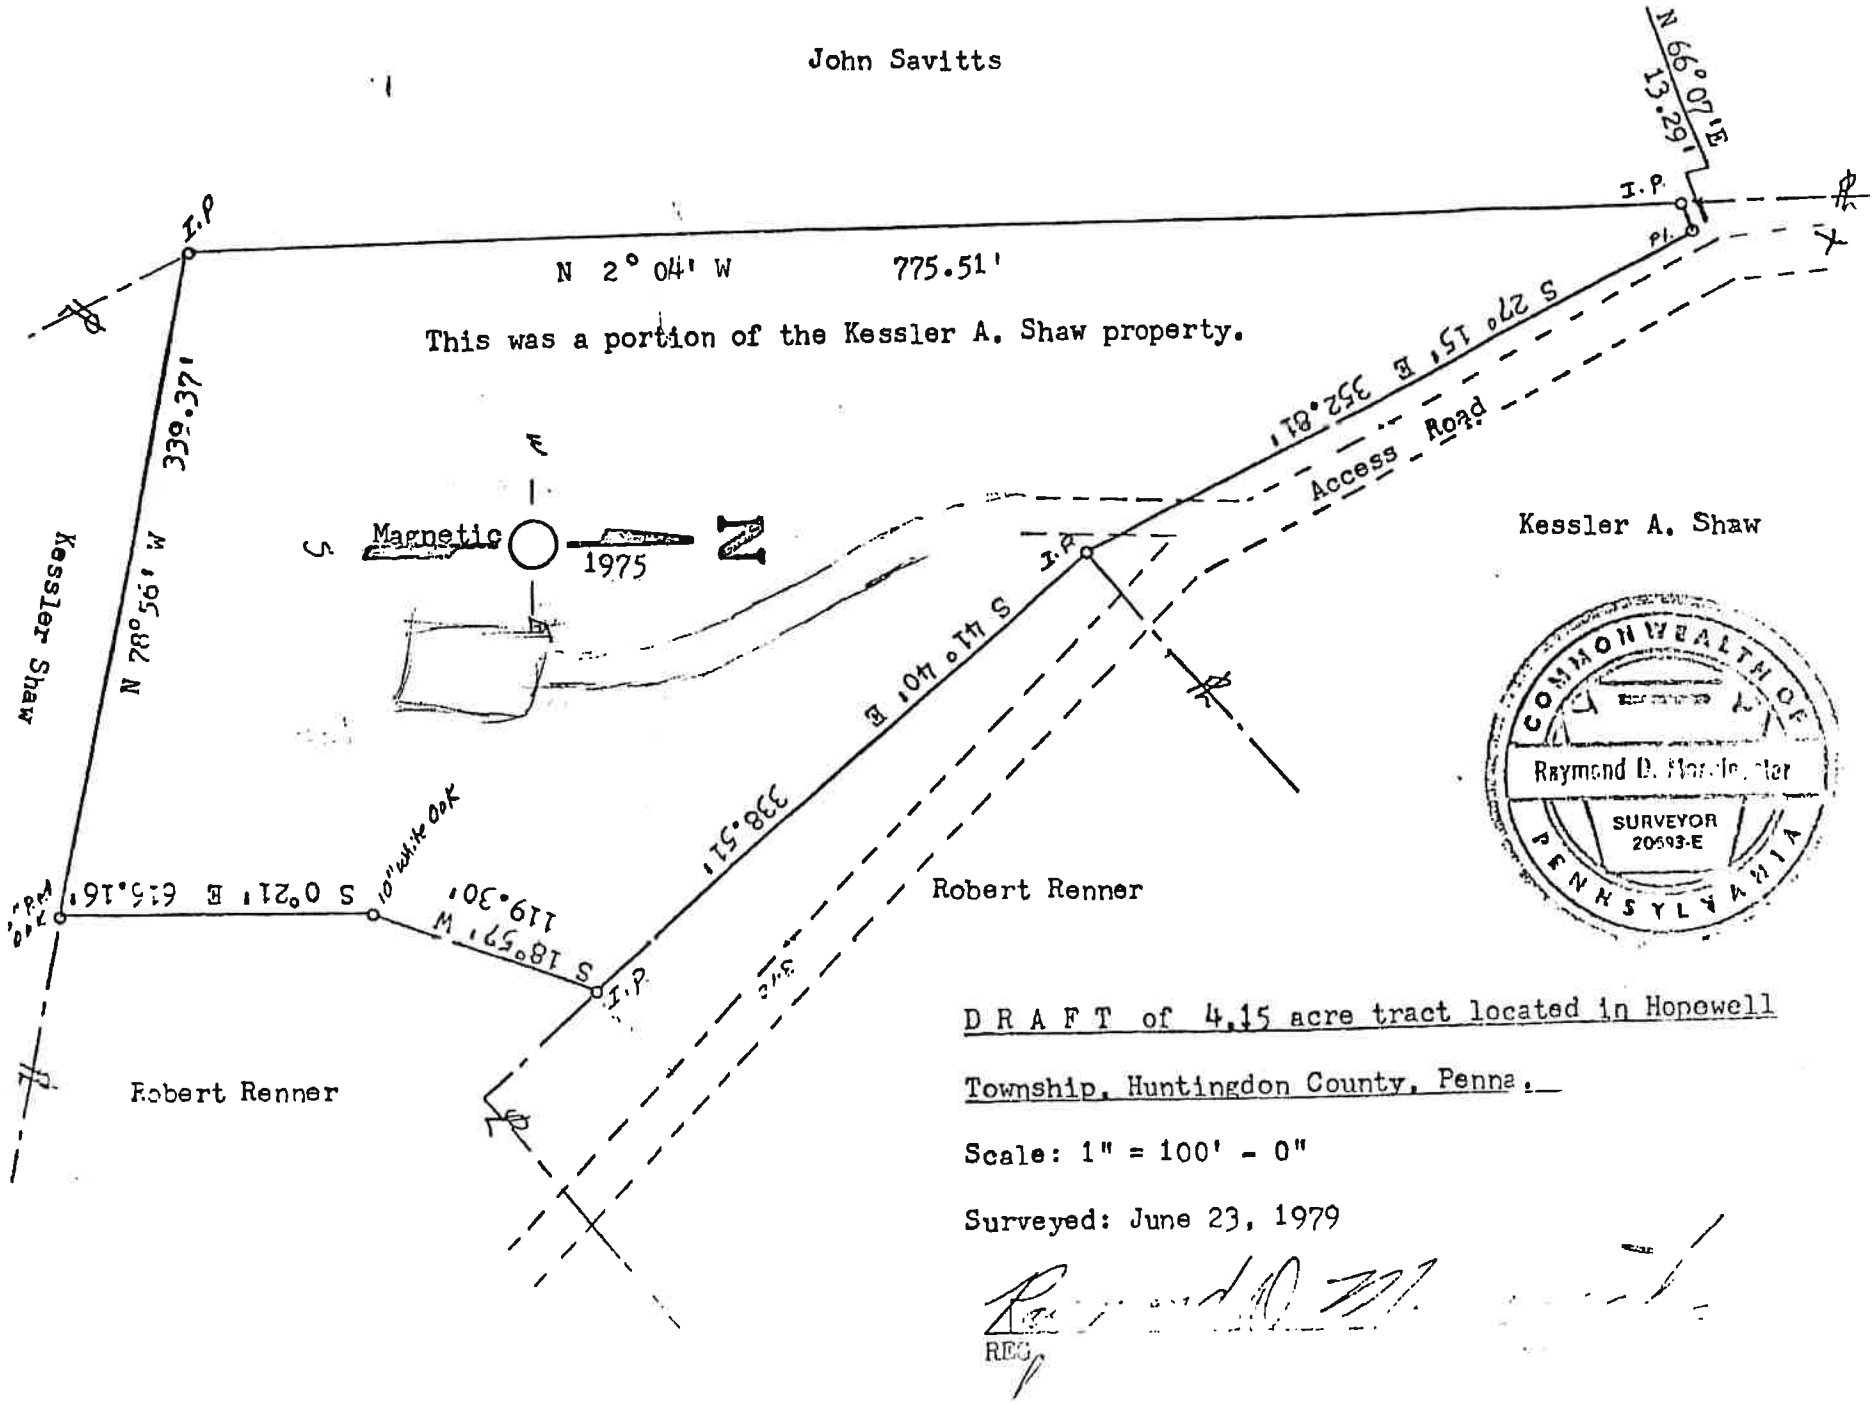

D R A F T of 4.15 acre tract located in Hopewell Township, Huntingdon County, Penna.

Scale: 1" = 100' - 0"

Surveyed: June 23, 1979

REG